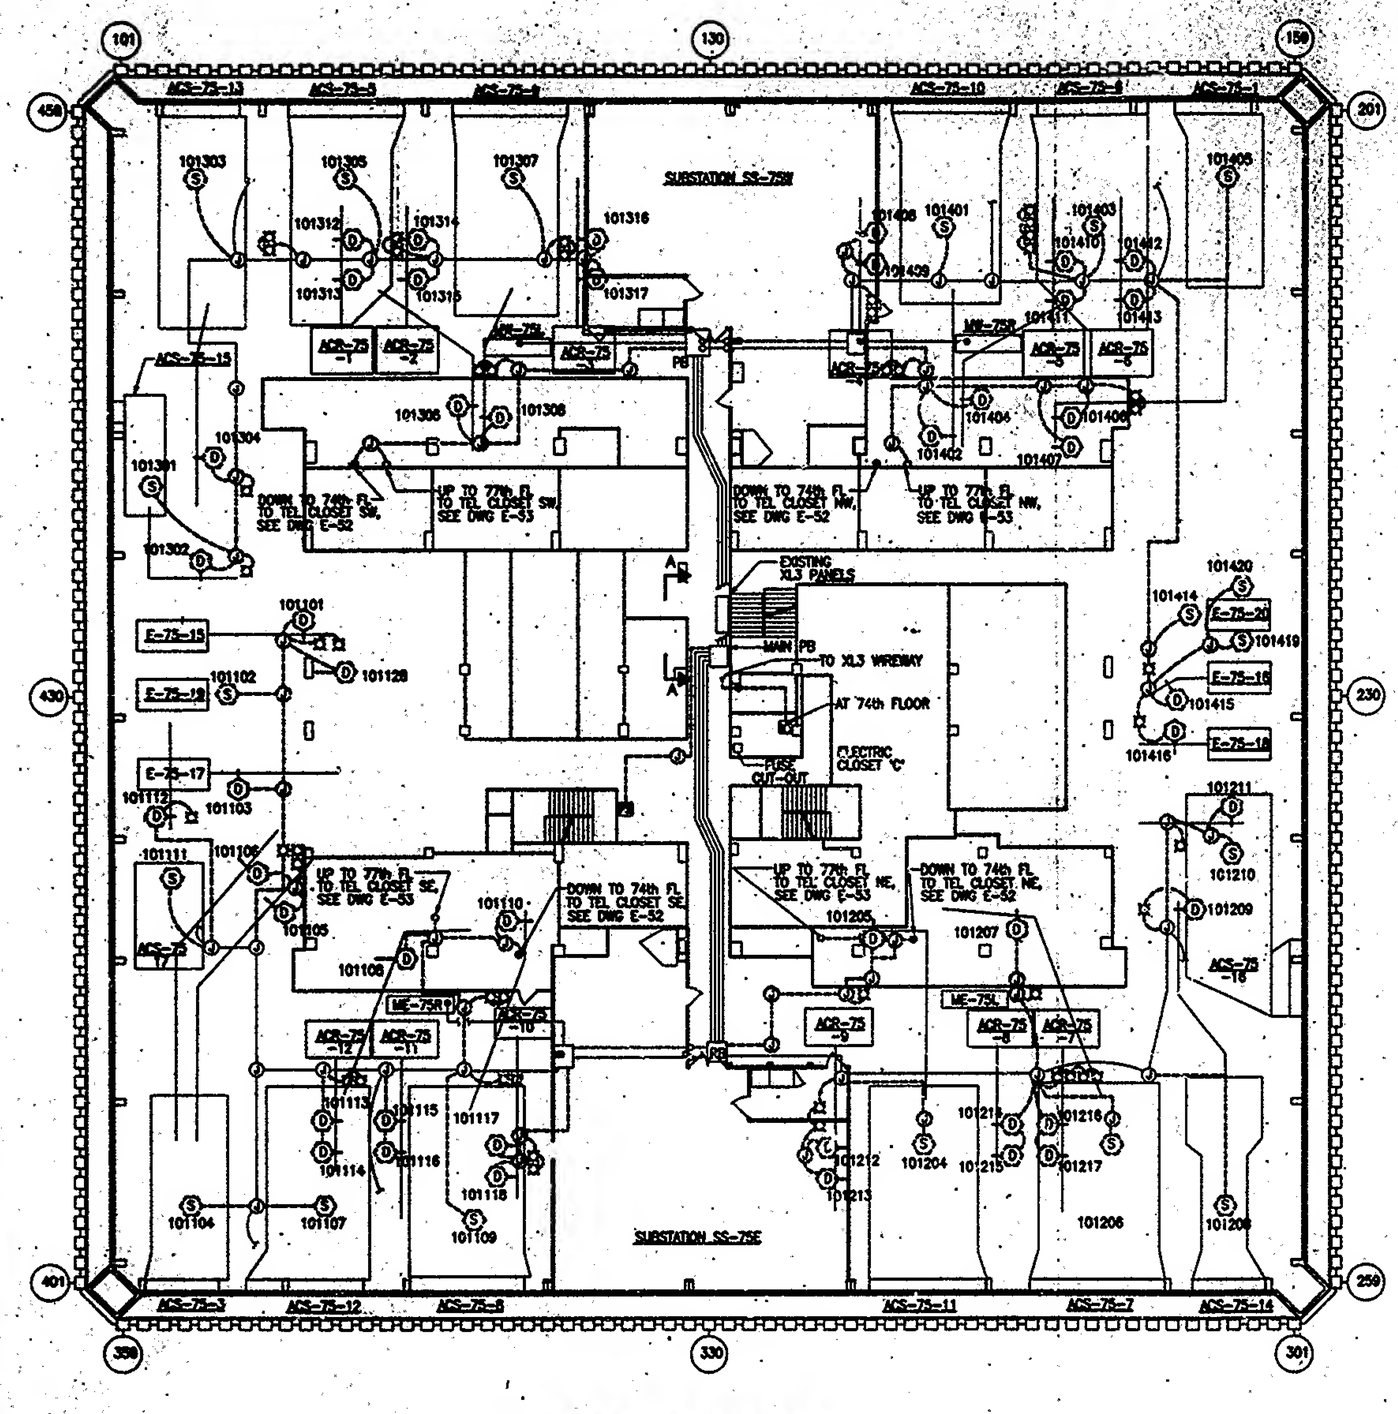

2 WTC 75th FLOOR PLAN

0 16 32
SCALE IN FEET

NOTES:

1. FOR LEGEND, GENERAL NOT

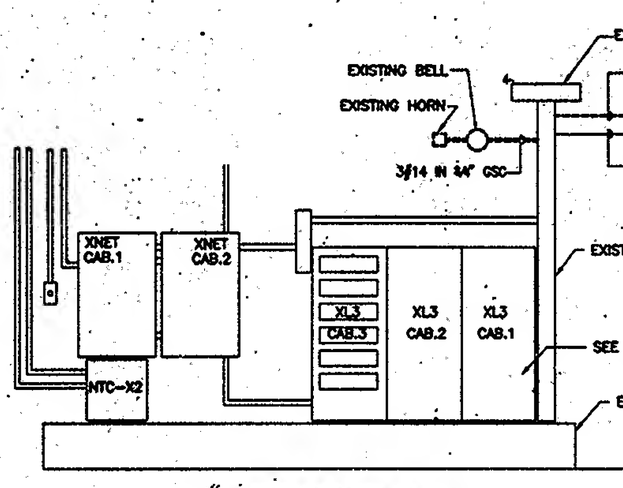

ELEVATION A-A

N.T.S.

I HEREBY CERTIFY THAT THIS IS A TRUE AND CORRECT COPY OF ONE OF THE CONTRACT DRAWINGS CONSTITUTING A PART OF CONTRACT NO. WTC-861.08 IN THE FORM IN WHICH SAID DRAWINGS EXISTED AT THE TIME THE SAID CONTRACT WAS EXECUTED BY THE PARTIES.

DATE 2/1/00 CONTRACT ENGR./ARCH.

DATE 2/1/00 ENGINEERING PROGRAM MGR.